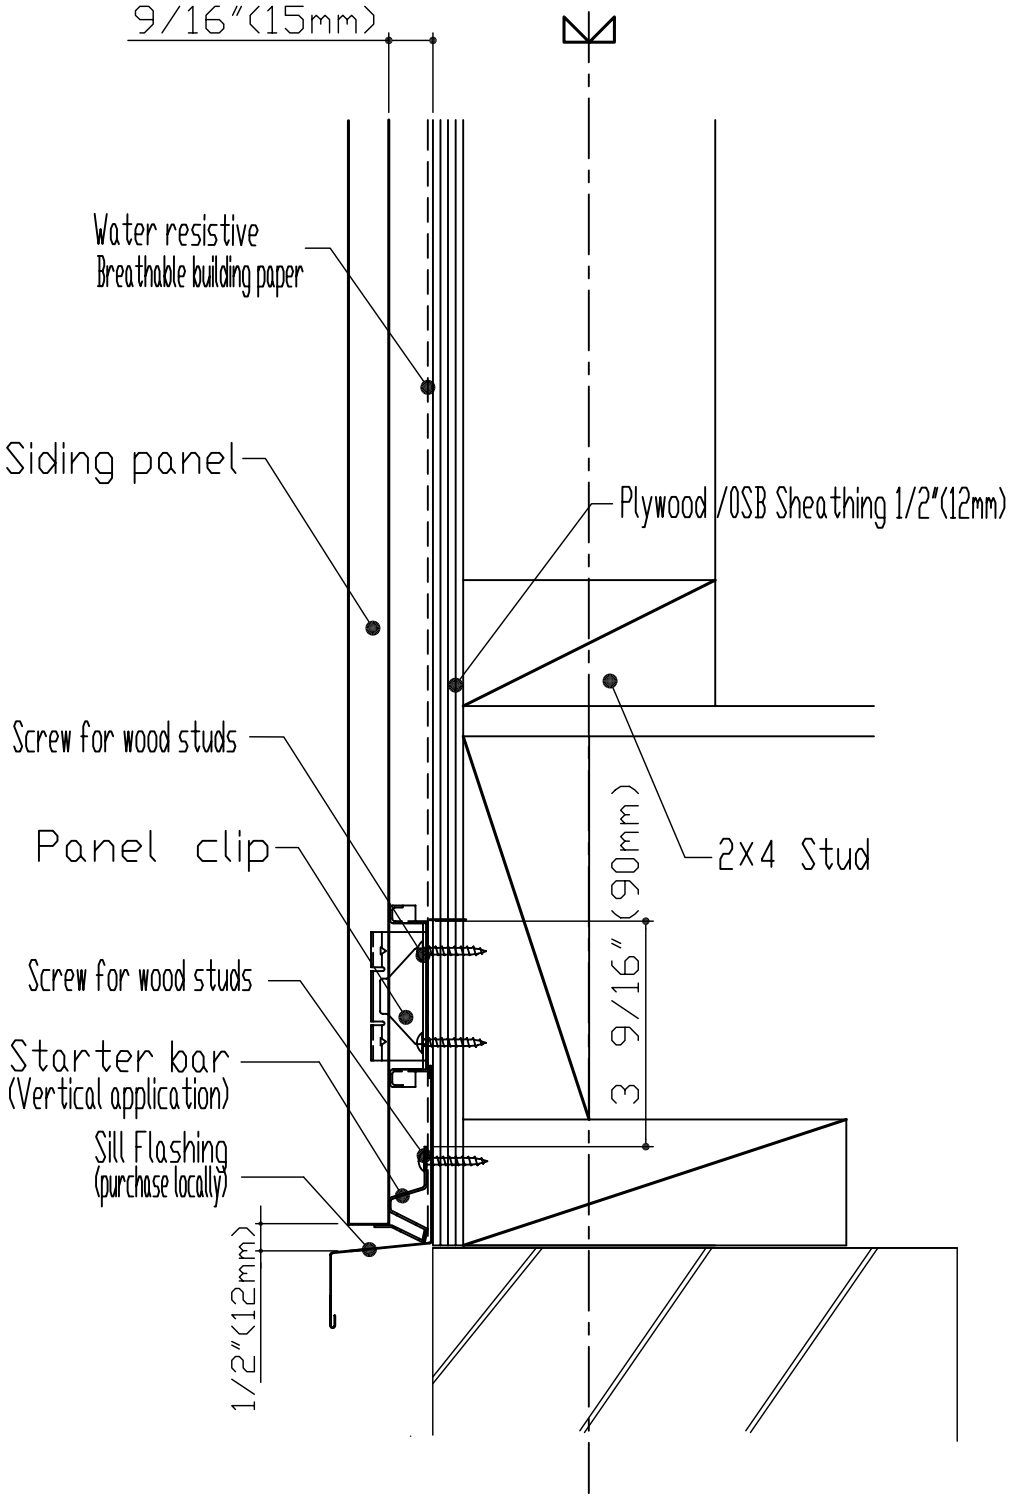CERACLAD SIDING Panel	INSTALLATION DETAIL	10ft Coulking Joint Panel
Vertical 9/16"(15mm)	Starter Bar installation along sills	JUL 2.2007